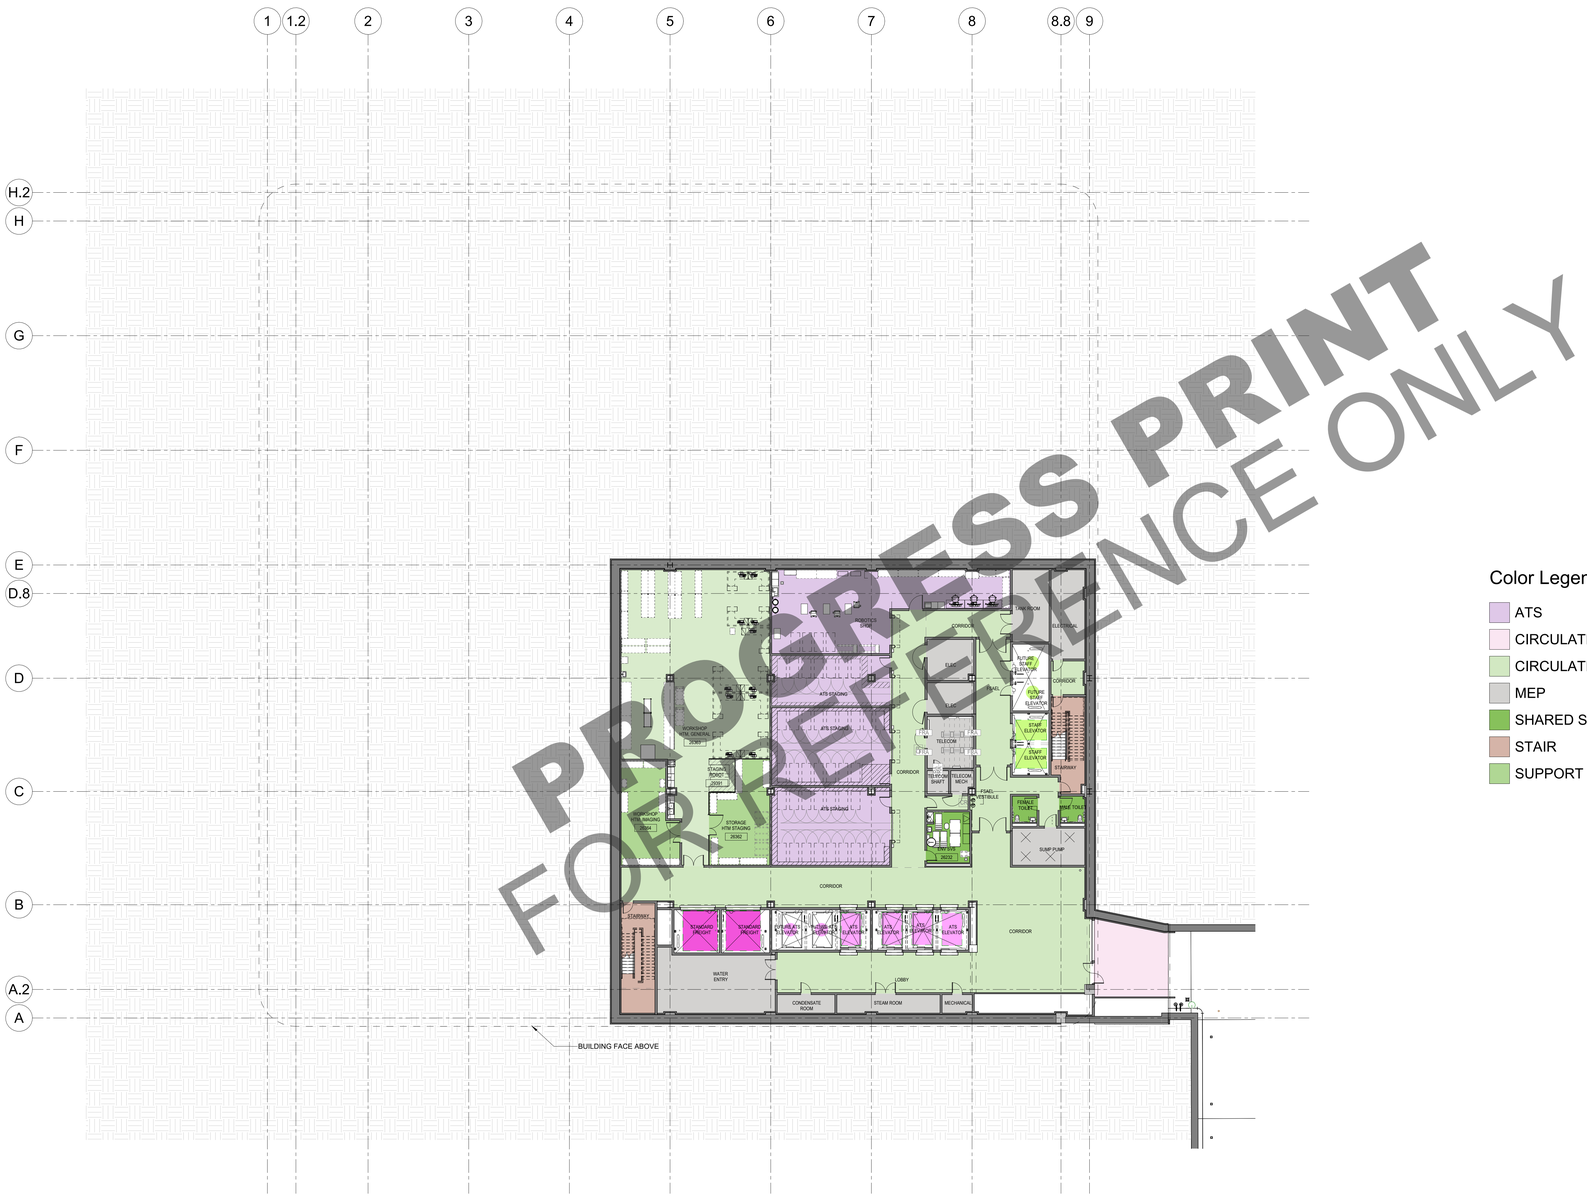

PROGRESS PRINT
FOR REFERENCE ONLY

Color Legend

- ATS
- CIRCULATION - ATS
- CIRCULATION - STAFF / SUPPORT
- MEP
- SHARED SUPPORT
- STAIR
- SUPPORT

A1 SUBWAY LEVEL FLOOR PLAN
1/16" = 1'-0"

MAYO CLINIC

Bold. Forward.
Unbound. in Rochester

Architect of Record/Engineer of Record

CANNONDESIGN
1100 Clark Ave
St. Louis, MO 63102
P: 314.241.6250
F: 314.241.2570

www.cannondesign.com

Civil Engineer of Record/Landscape Engineer of Record

wsb
3701 40th Ave. NW Suite 100
Rochester, MN 55901
Tel: 507.218.3369
wsbeng.com

Issue	Description	Date

Drawing Title:

SUBWAY LEVEL FLOOR PLAN

Project No.: 066874.00 Scale: 1/16" = 1'-0"

Mayo Clinic Project Number: ROXX22C0490

Building ID | Sheet Number

70 | AP0100

© The Cannon Corporation
All rights reserved. No part of this document may be reproduced or utilized in any form, without prior written authorization by The Cannon Corporation.
2/11/2026 6:08:32 PM

Autodesk Docs://006874.00_UNBOUND/Bldg70_AR1.rvt